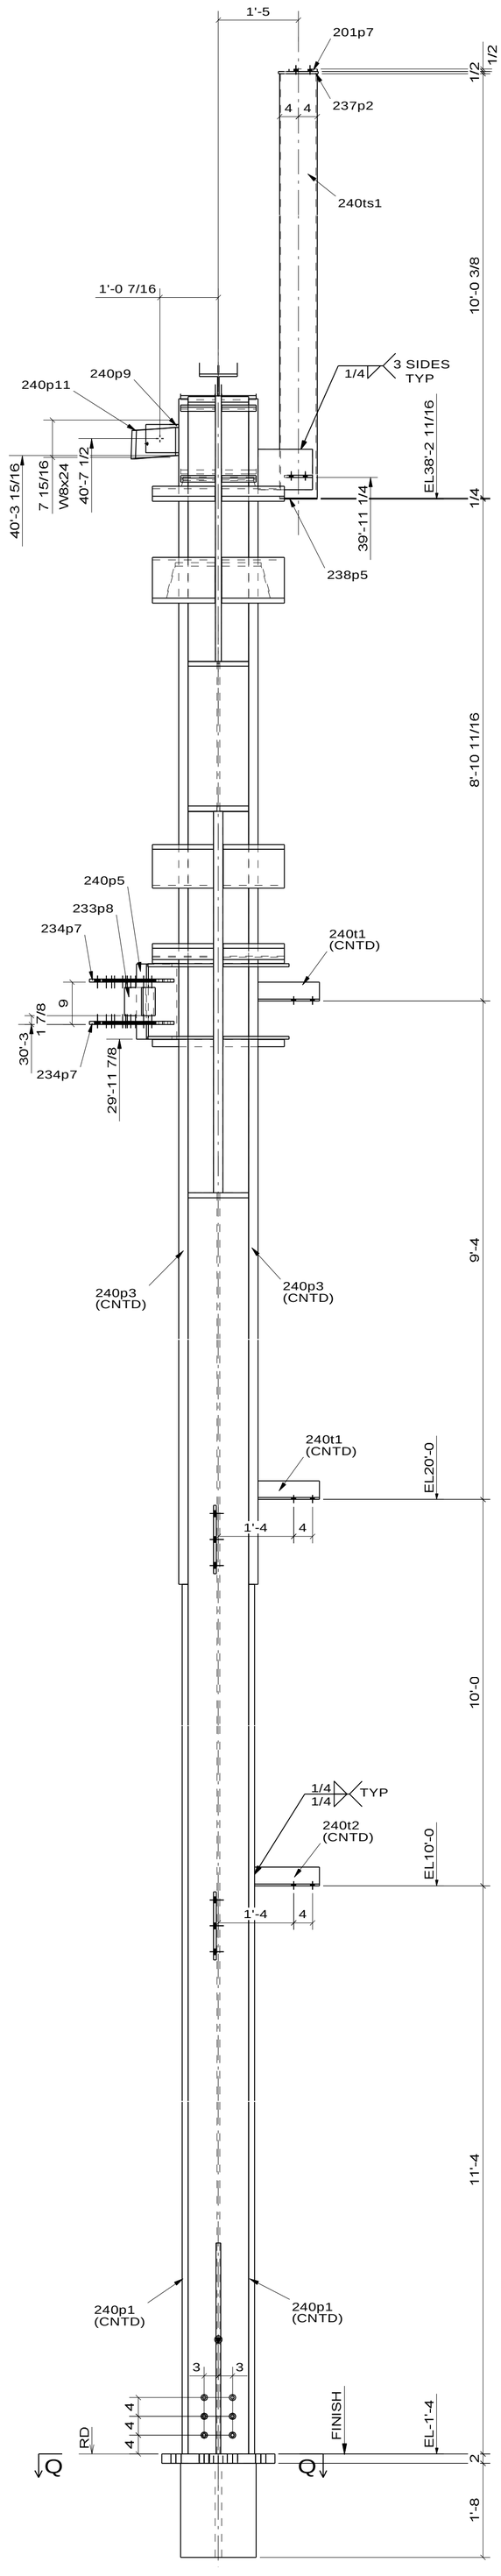

1 - 1

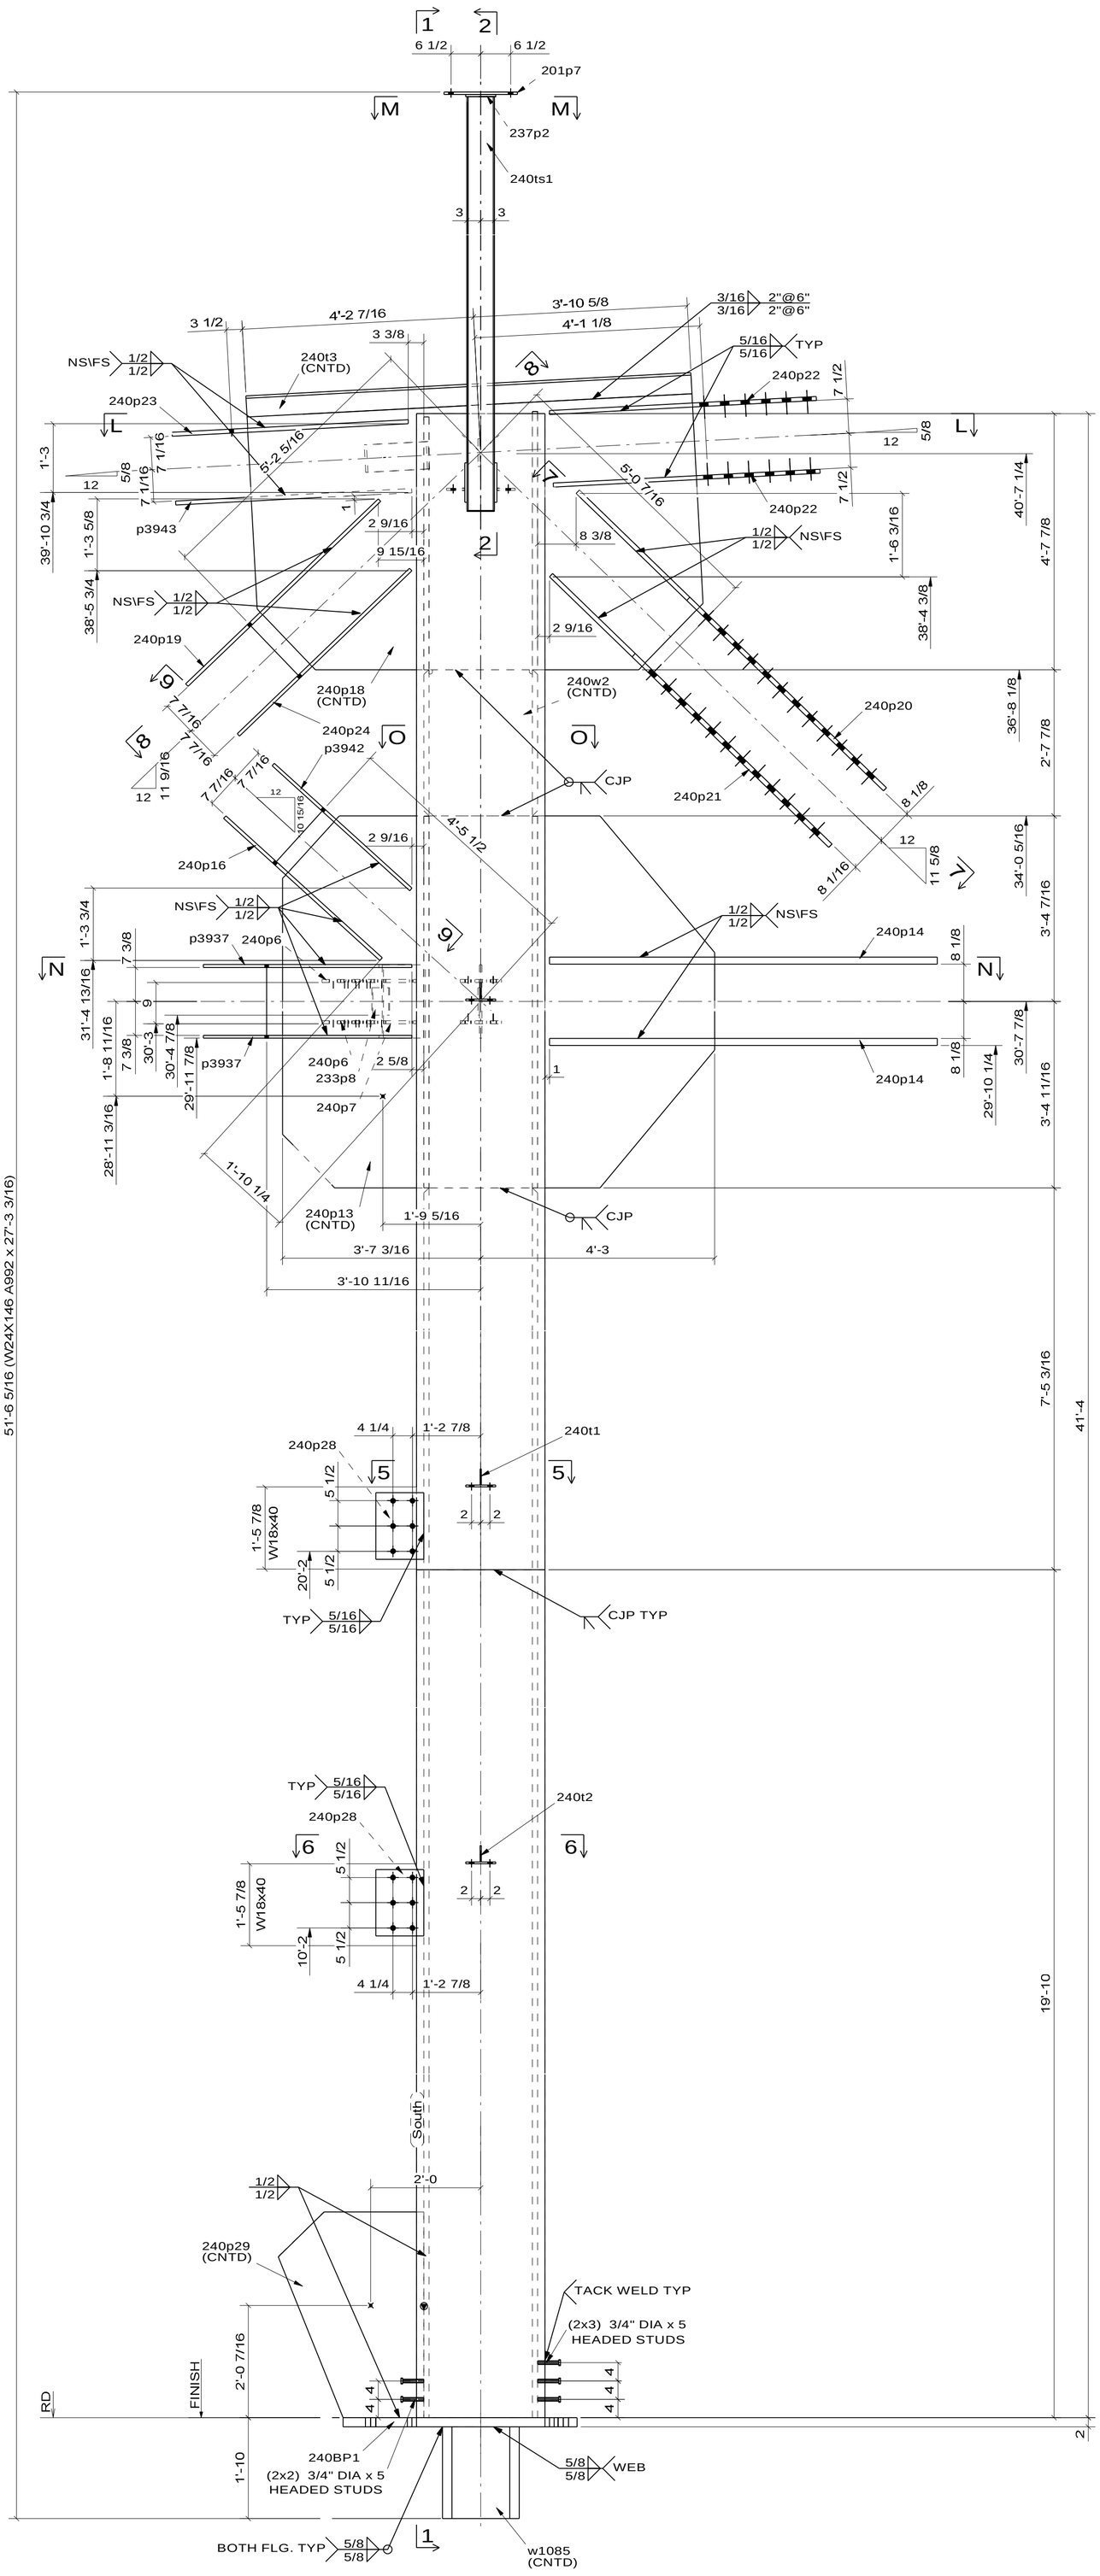

Q - Q

FOR FIELD USE

FABRICATION DETAILS OF COLUMN