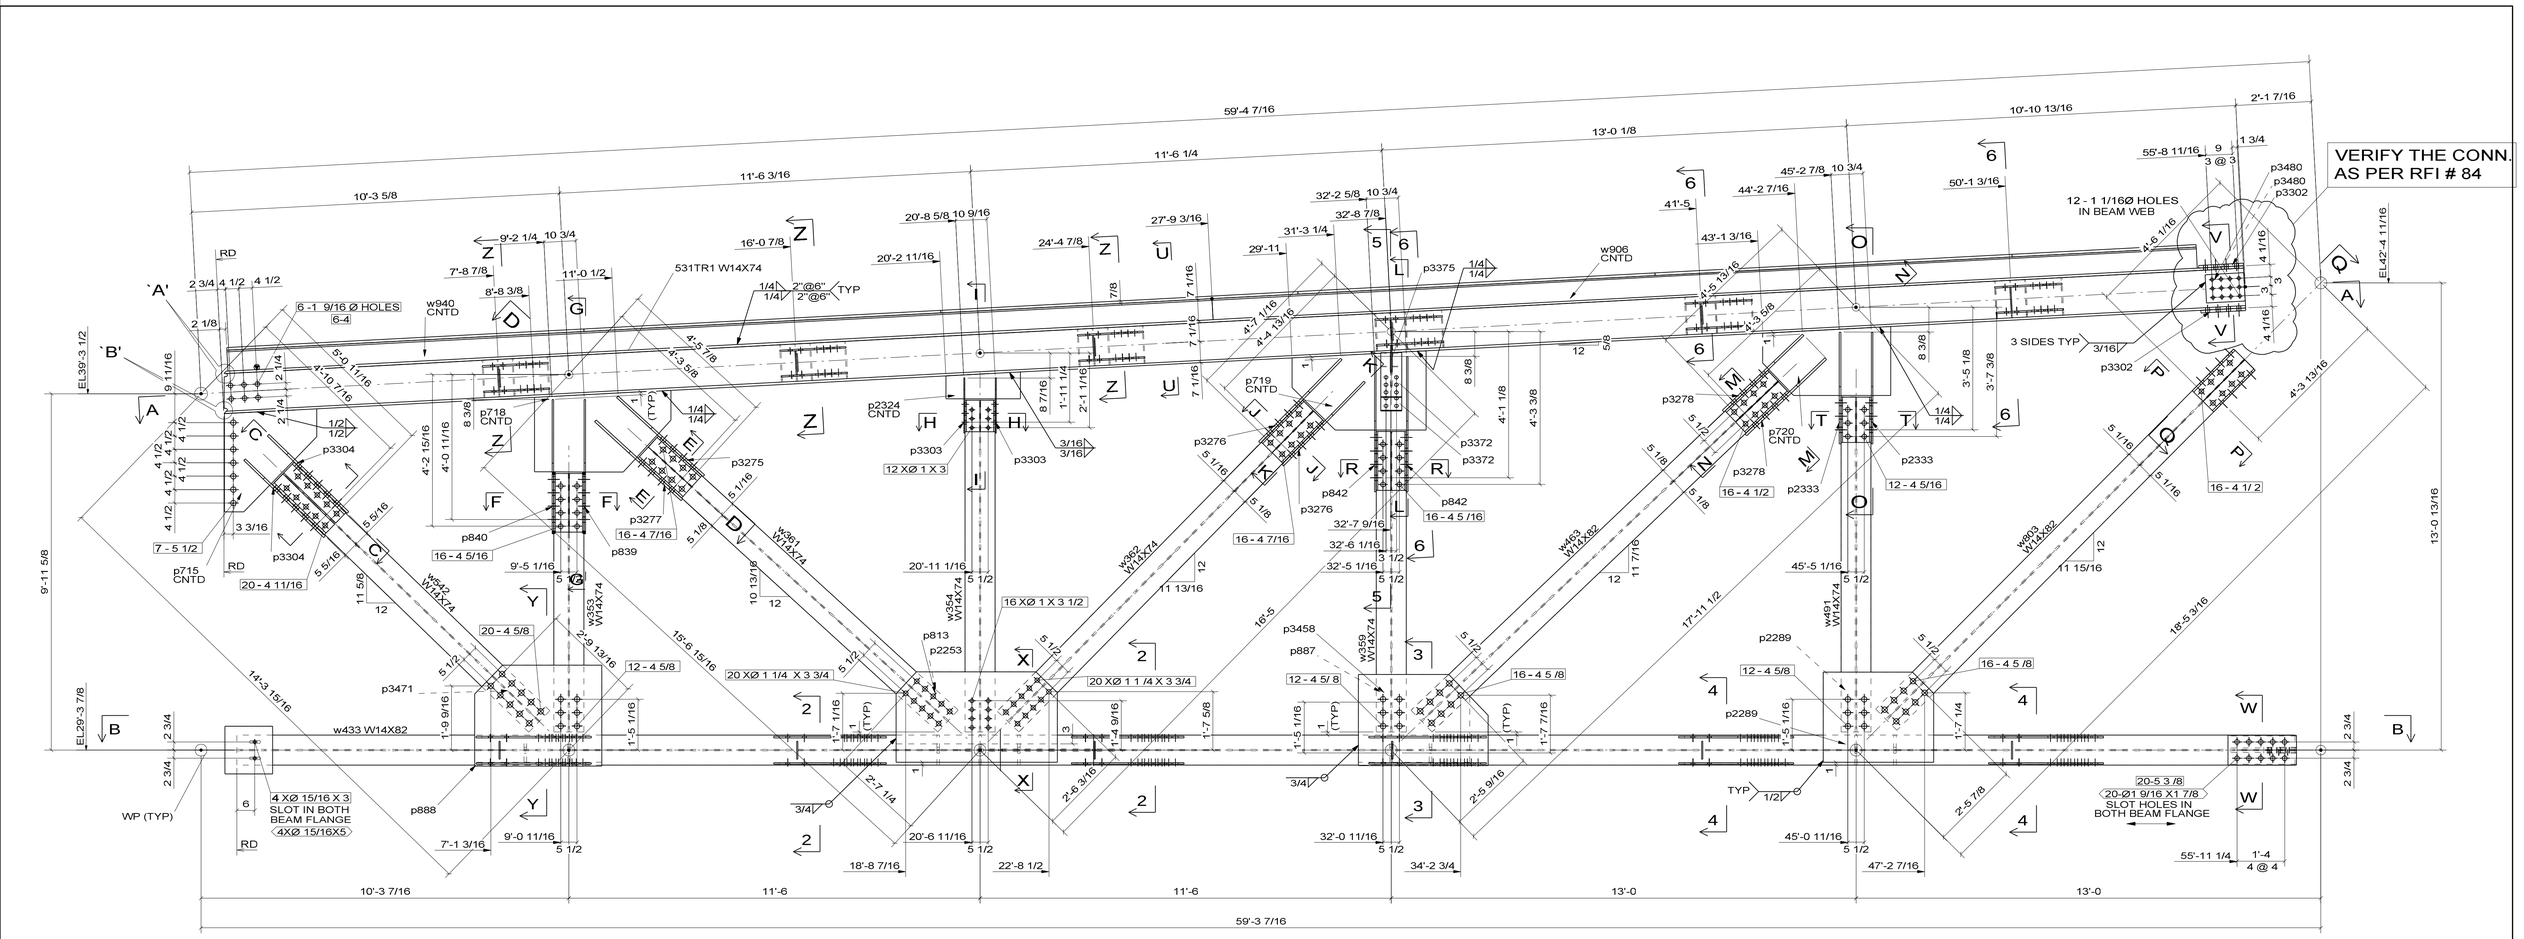

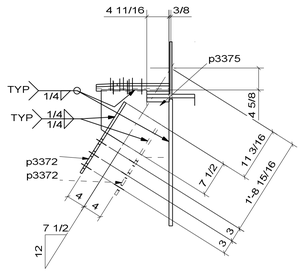

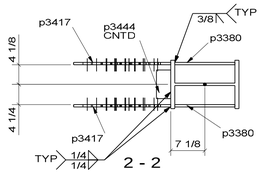

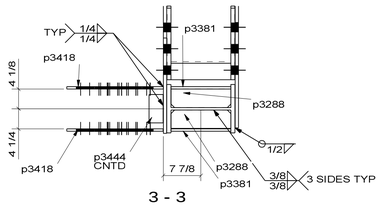

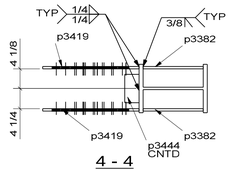

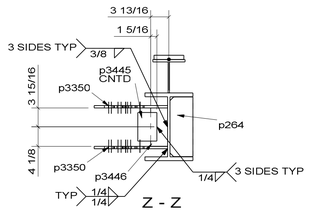

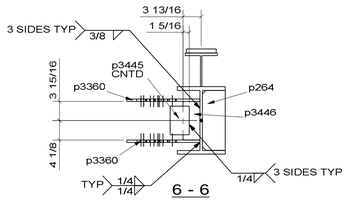

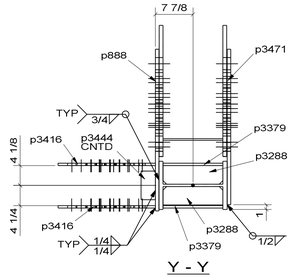

FABRICATION DETAILOF TRUSS

ALL BOLTS ARE A490 SC
ALL BOLTS ARE 1 1/2 Ø U.N.O.
CP = COMPLETE PENETRATION

FOR FIELD USE